CONFIDENTIAL AND PROPRIETARY PROPERTY OF
ELLIOTT BAY DESIGN GROUP, LLC
MAY NOT BE USED FOR CONSTRUCTION OR PROVIDED TO
ANY THIRD PARTIES WITHOUT PRIOR WRITTEN CONSENT.
© 2026 ELLIOTT BAY DESIGN GROUP.

REVISION HISTORY

REV	ZONE	DESCRIPTION	DWN	DATE	APVD

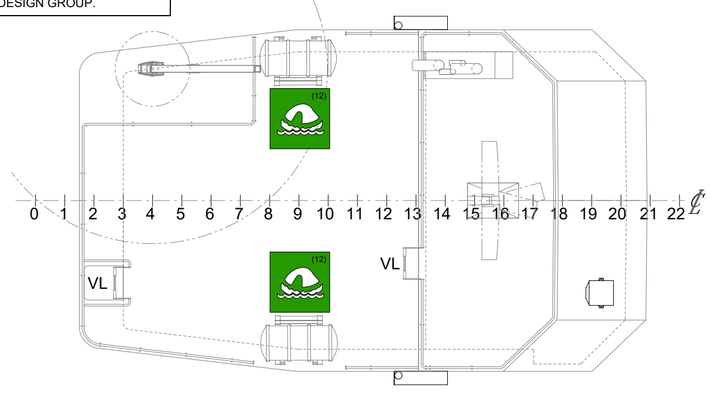

HOUSE TOPS

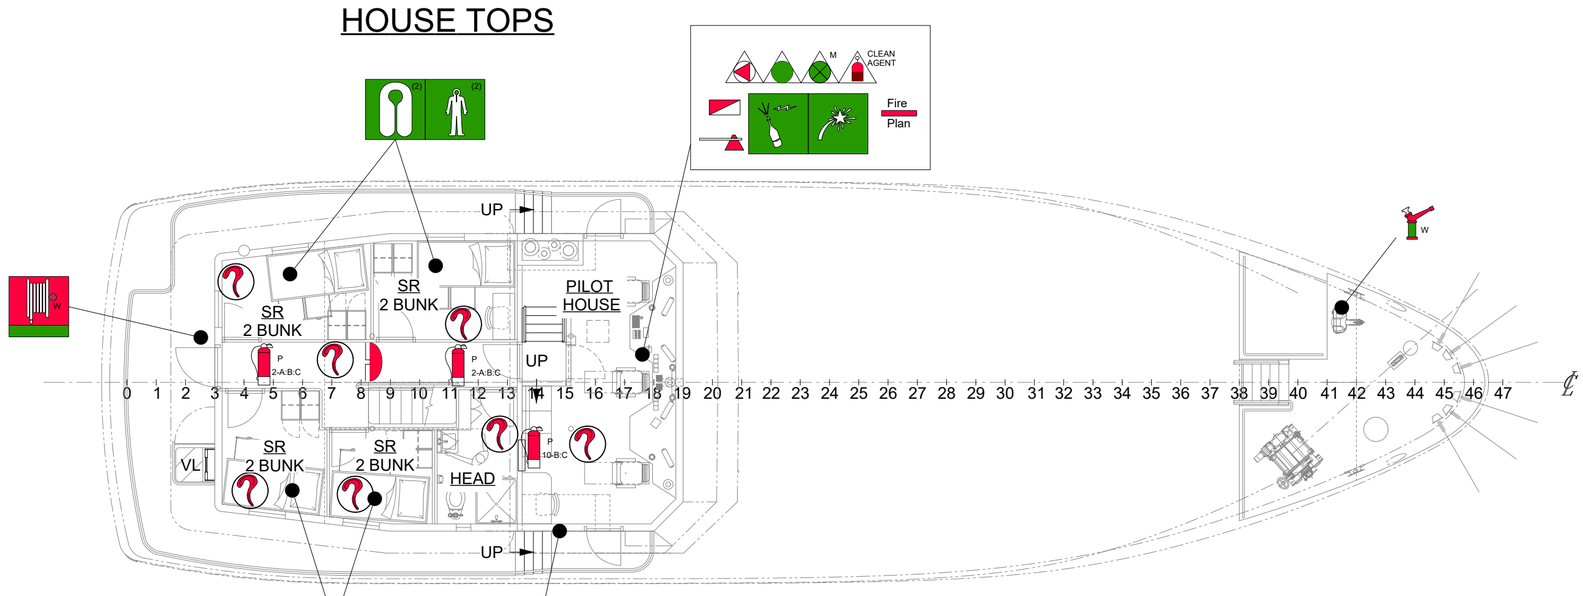

UPPER DECK & FOC'SLE DECK

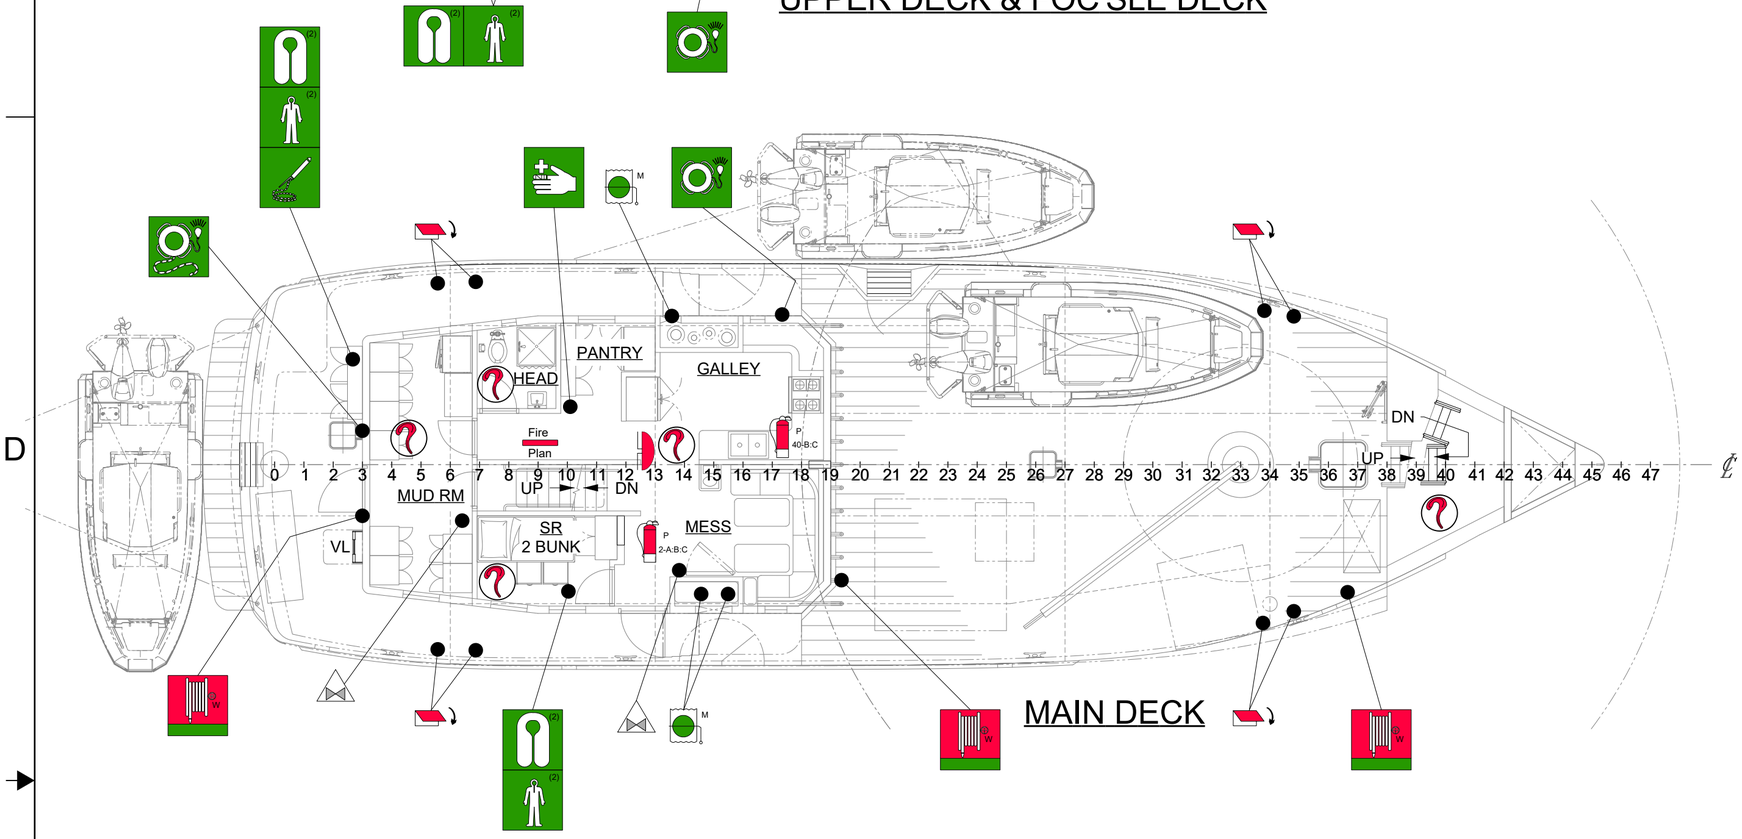

MAIN DECK

SYMBOL LEGEND

	BELL FIRE ALARM		FIRE PUMP	(12)	LIFERAFT
Fire Plan	FIRE & SAFETY PLAN		REMOTE FIRE PUMP		EPIRB
P 0 L	POWDER FIRE EXTINGUISHER		BILGE PUMP		SURVIVAL CRAFT PYROTECHNIC DISTRESS SIGNALS
CLEAN AGENT	SPACE PROTECTED BY CLEAN AGENT FIRE EXTINGUISHING SYSTEM		REMOTE BILGE PUMP SHUT-OFF		LINE THROWING APPLIANCE
CLEAN AGENT	CLEAN AGENT FIRE EXTINGUISHER BATTERY	M	FIRE DAMPER - M		FIRST AID EQUIPMENT
CLEAN AGENT	CLEAN AGENT ALARM	M	REMOTE VENTILATION SHUT-OFF - M	(0)	IMMERSION SUIT
CLEAN AGENT	REMOTE CLEAN AGENT RELEASE STATION		CLOSING DEVICE FOR EXTERIOR VENT		LIFE BUOY WITH LIGHT
W	FIRE STATION W/ WATER FIRE HOSE AND NOZZLE		REMOTE FOR FUEL OIL VALVES		LIFE BUOY WITH LIGHT AND LINE
W	WATER MONITOR		CONTROL PANEL FOR FIRE DETECTION & ALARM SYSTEM	(0)	LIFEJACKET W/ LIGHT AND WHISTLE
	SPACE MONITORED BY HEAT DETECTOR(S)		FIRE AXE		
	SPACE MONITORED BY SMOKE DETECTOR(S)	WT	CLASS A WATERTIGHT FIRE DOOR		

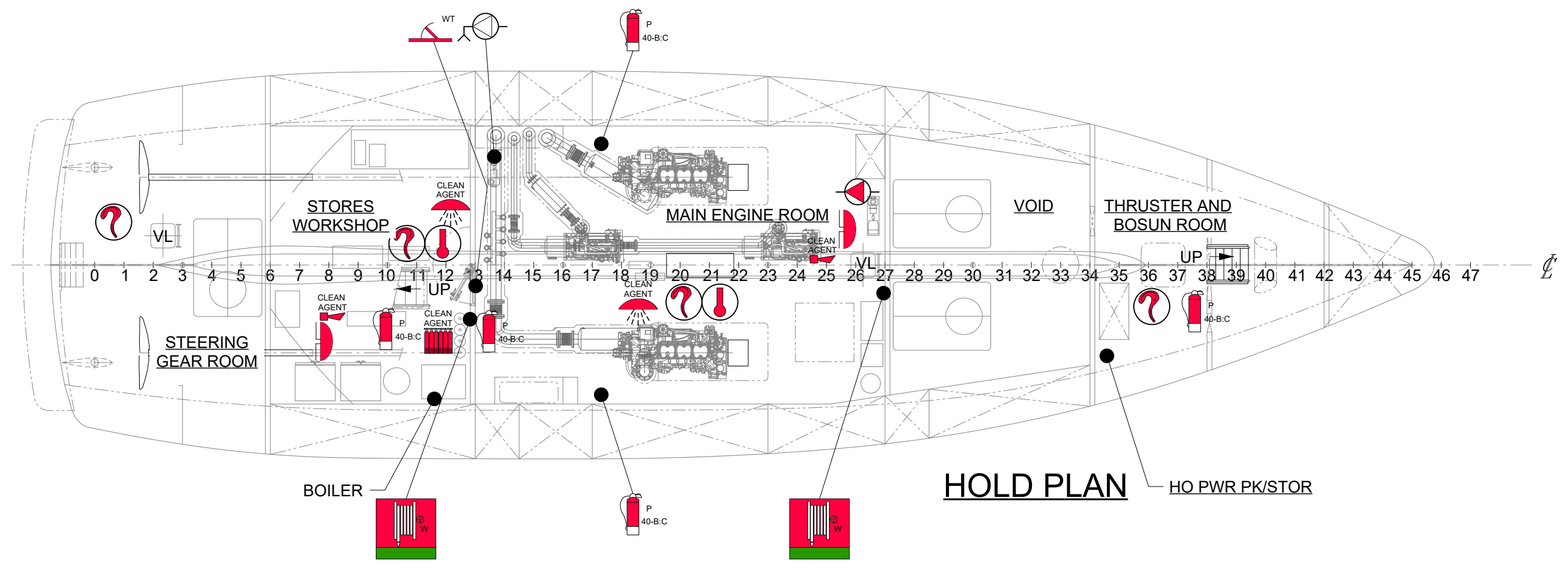

HOLD PLAN

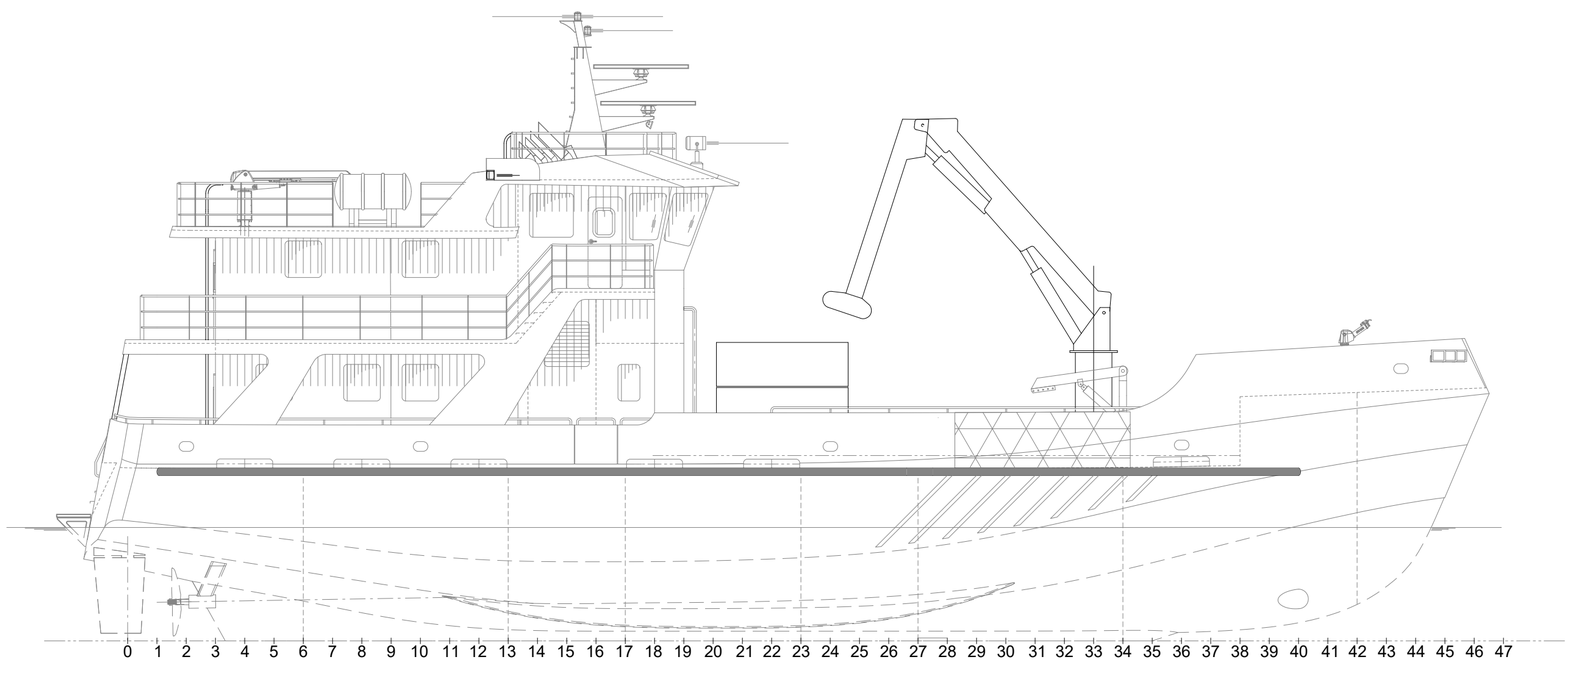

GENERAL NOTES

GENERAL
1. THIS DRAWING PROVIDES CONTRACT GUIDANCE FOR THE CONSTRUCTION OF A NEW 91'-7" x 27'-6" x 12'-2" PATROL VESSEL FOR THE ALASKA WILDLIFE TROOPERS ALONG WITH THE CONTRACT SPECIFICATION (REF 1). THIS DRAWING SHALL NOT BE USED FOR THE CONSTRUCTION OF ADDITIONAL VESSELS.

REGULATORY STANDARD
2. WHILE THE VESSEL IS UNINSPECTED BY USCG, ALL MATERIALS AND WORKMANSHIP SHALL BE IN ACCORDANCE WITH 46 CFR SUBCHAPTER T.

REFERENCES

1. 24065-200-832-1 SPECIFICATION
2. 24065-200-101-1 PROFILES AND ARRANGEMENTS

ELLIOTT BAY DESIGN GROUP

CLIENT	ALASKA WILDLIFE TROOPERS ANCHORAGE, AK
PROJECT	Large Class Enforcement Vessel
TITLE	FIRE & SAFETY PLAN
DWN	JEH
CHK	SKW
APVD	SKW
DATE	9/25/2026
SIZE	D
DWG NO.	24065-200-101-2
REV	-
SHEET	1 OF 1
SCALE	1/8"=1'-0"

9/25/2026 1:02:57