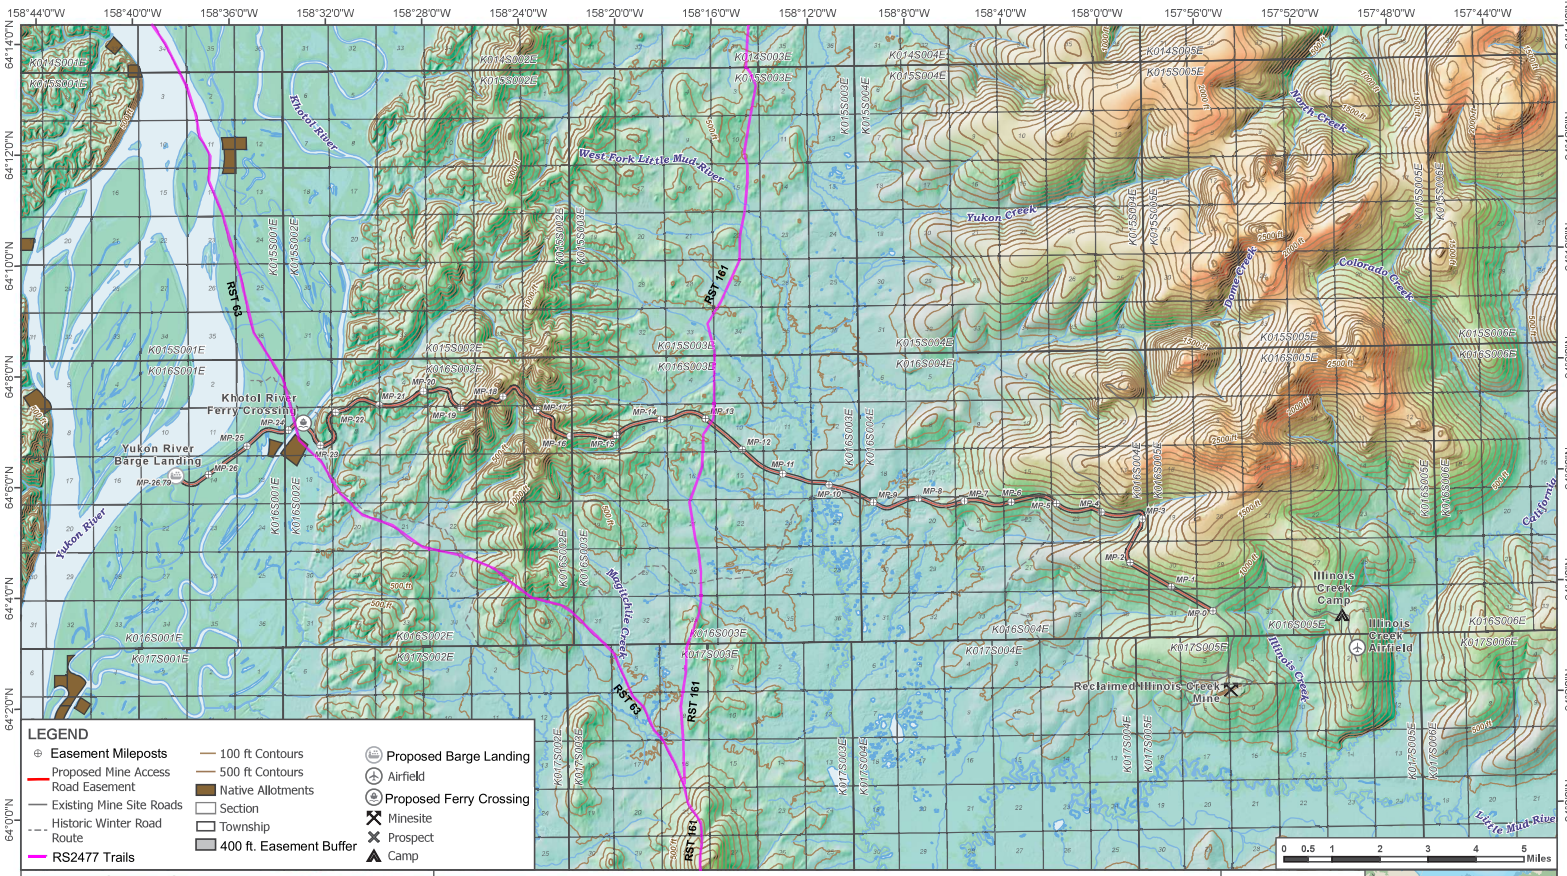


LEGEND

- Easement Mileposts
- Proposed Mine Access Road Easement
- Existing Mine Site Roads
- Historic Winter Road Route
- RS2477 Trails
- 100 ft Contours
- 500 ft Contours
- Native Allotments
- Section
- Township
- 400 ft. Easement Buffer
- Proposed Barge Landing
- Airfield
- Proposed Ferry Crossing
- Minesite
- Prospect
- Camp

Alaska Silver Corp
Illinois Creek Project

Map and Engineering by RECON LLC
565 W. RECON Cir, Palmer AK 99645

NAD1983 (2011) UTM Zone 4N
Basemap by RECON

Proposed Mine Access Road Easement

ALASKA SILVER

1:126,720
1" = 2 mi

7/2/2026



WAM_SNR_EasementMap_260529