


Attachment A - Map

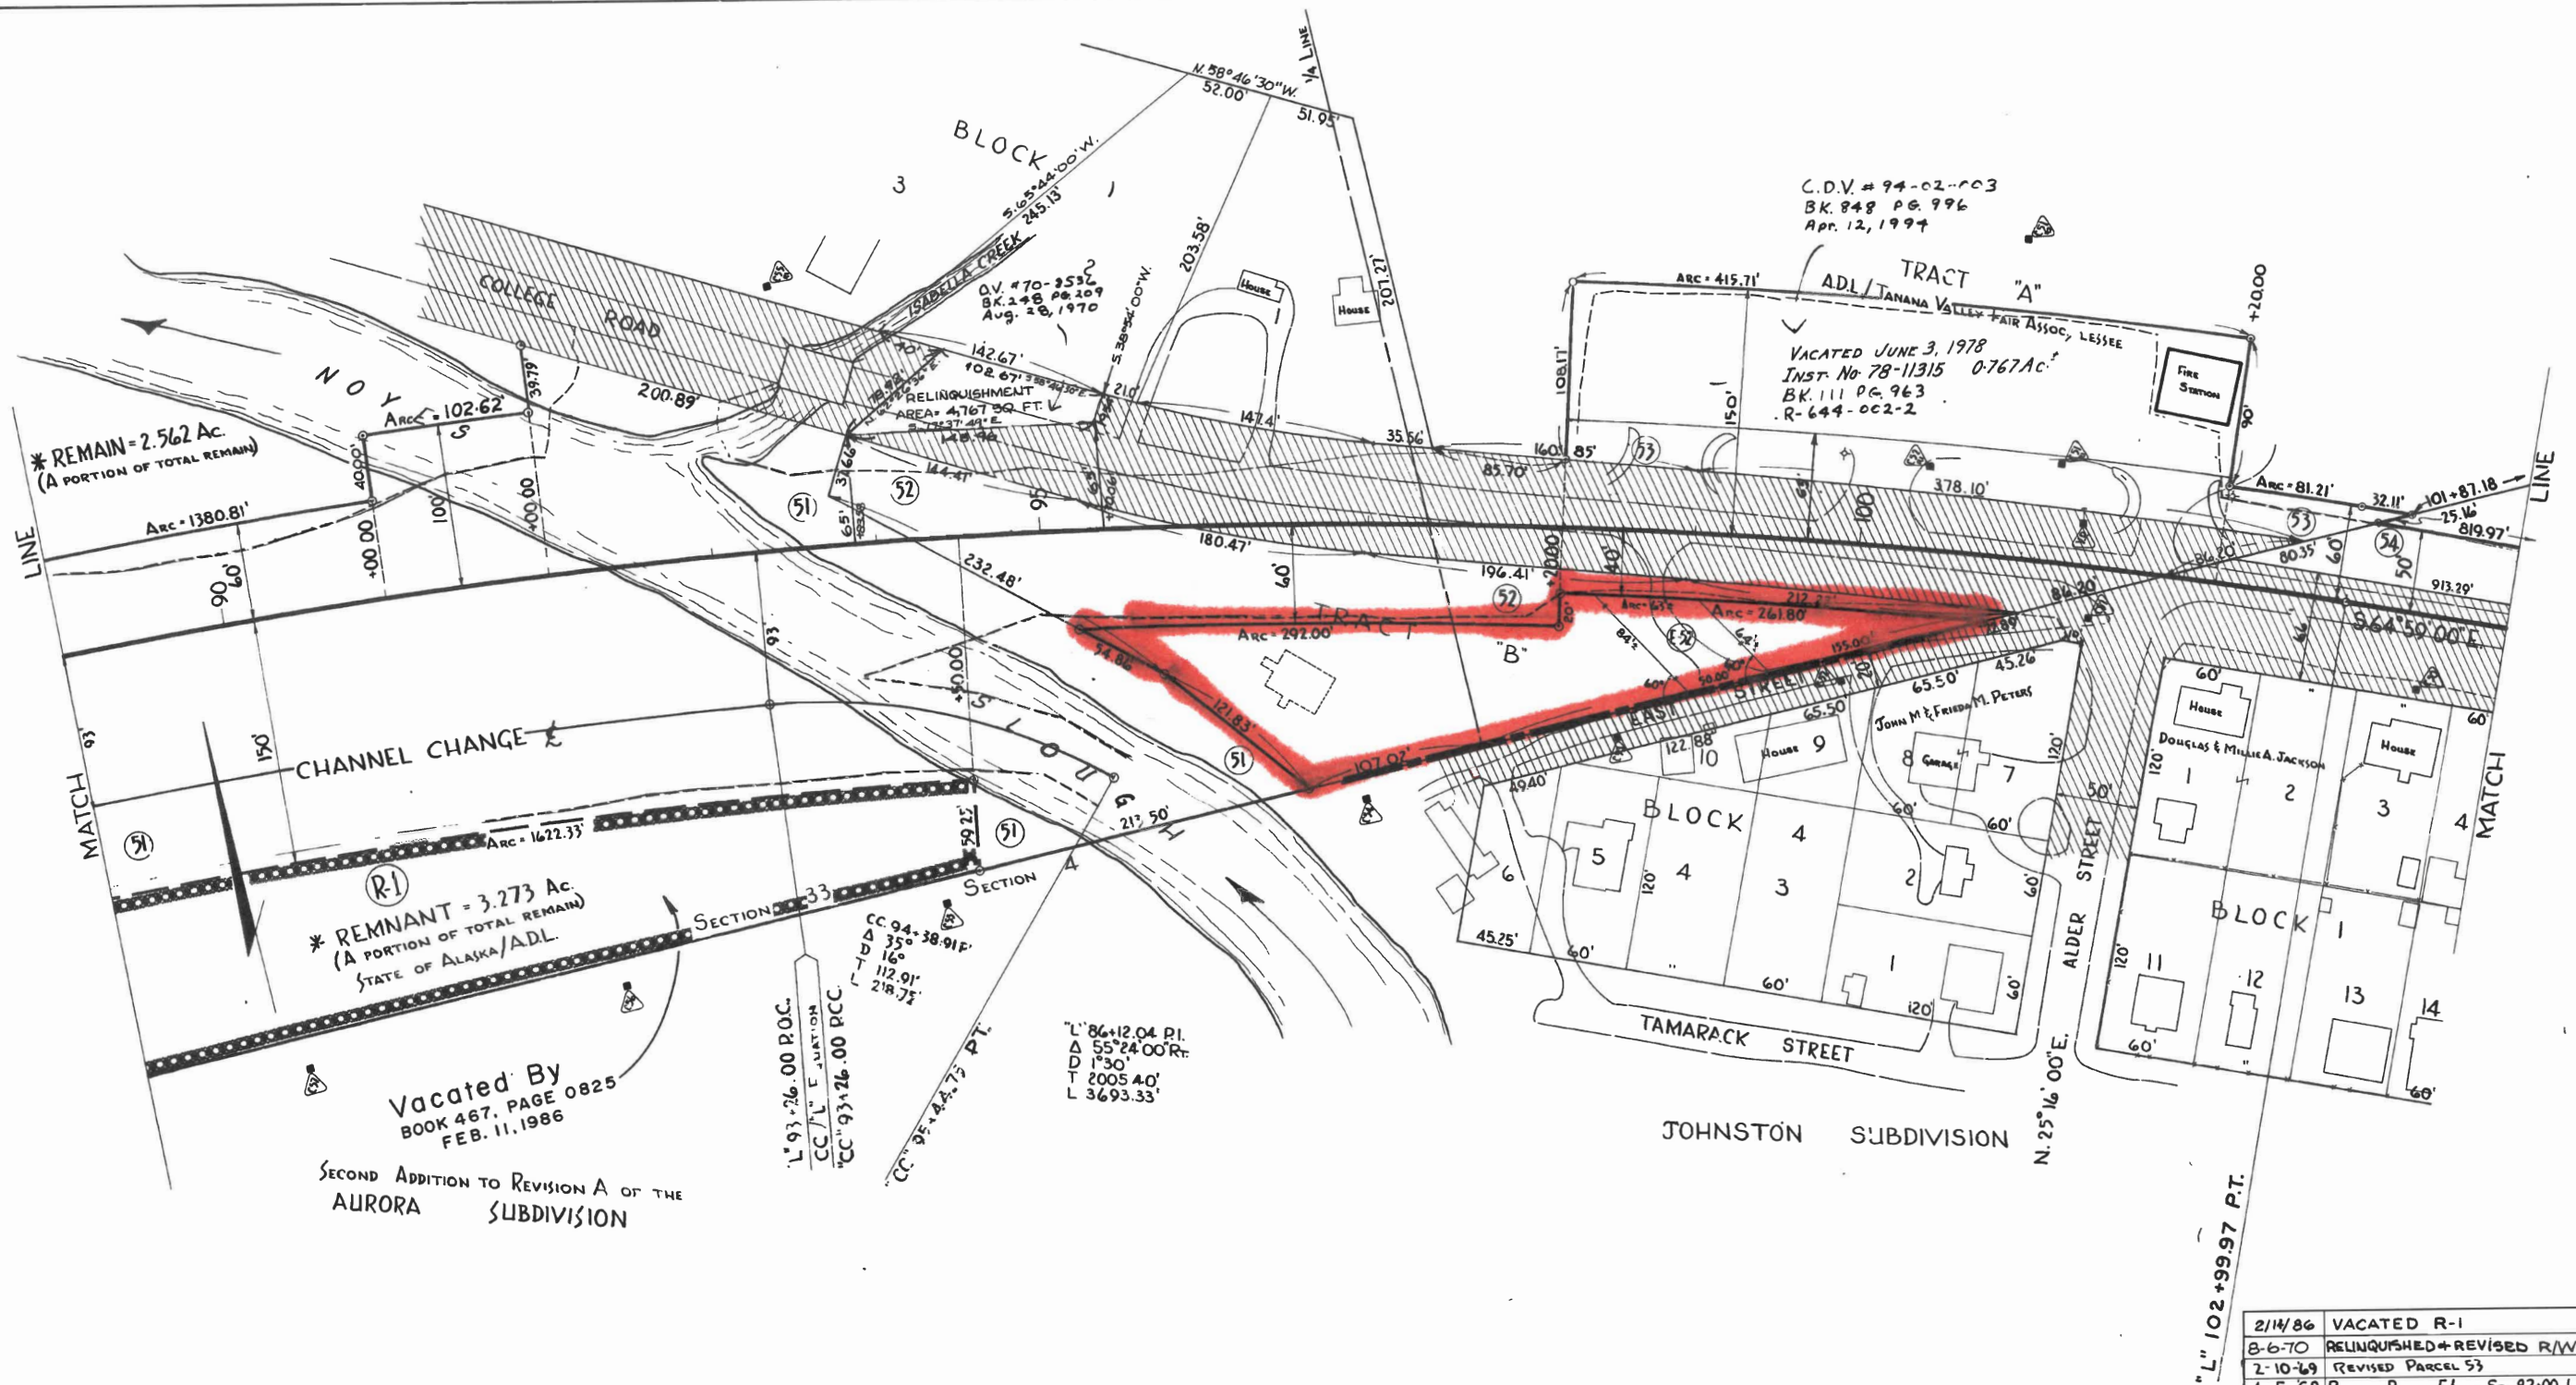

C.D.V. # 94-02-003
BK. 848 P.G. 996
Apr. 12, 1994

ADL/TRACT "A"
VACATED JUNE 3, 1978
INST. NO. 78-11315 0.767 AC.
BK. 111 P.G. 963
R-644-002-2

* REMAIN = 2.562 AC.
(A PORTION OF TOTAL REMAIN)

* REMNANT = 3.273 AC.
(A PORTION OF TOTAL REMAIN)
STATE OF ALASKA/ADL

Vacated By
BOOK 467, PAGE 0825
FEB. 11, 1986

SECOND ADDITION TO REVISION A OF THE
AURORA SUBDIVISION

CC 94-26.00 POC.
CC 93-26.00 POC.
CC 95-26.00 POC.

L 86-12.04 P.I.
Δ 55°24'00" R
D 1°30'
T 2005.40'
L 3693.33'

PARCEL	OWNER	TAKE	REMAIN
51	STATE OF ALASKA / ADL	9210 AC.	5.790 AC.
52	STATE OF ALASKA, U. OF A.	0.634 "	0.688 "
53	ADL / TANANA VALLEY FAIR ASSOC. LESSEE	1.205 "	LARGE
54	CA. A.E. & DONALD CREAMER	0.726 "	2.764 "
E-52	STATE OF ALASKA, U. OF A.	3182 SQ. FT.	
R-1	" " " / ADL	3.273 AC	NONE

2/14/86	VACATED R-1	LL.
8-6-70	RELINQUISHED + REVISED R/W	S.A.
2-10-79	REVISED PARCEL 53	AA
4-5-68	REVISED PARCEL 51 AT STA 92+00 LT.	LS
3-25-68	Added R-1	AA
11-3-67	Added E-52	AA
DATE	REVISION	BY

STATE OF ALASKA
DEPARTMENT OF HIGHWAYS
RIGHT OF WAY MAP
ALASKA PROJECT NO
3-0644(A)